
UMNIA · L-101 LIGHTING PLAN · v2 (concept, with the kitchen)

TPO-04, upper ground (M) floor, Address Residences, Marassi Al Bahrain. Every fixture drawn where it sits in the 3D model; 149 fixtures shown.

Plan and grid from Emaar A-20-00U-000 rev 4; ceiling height assumed until Emaar confirms it. Table candles not shown.

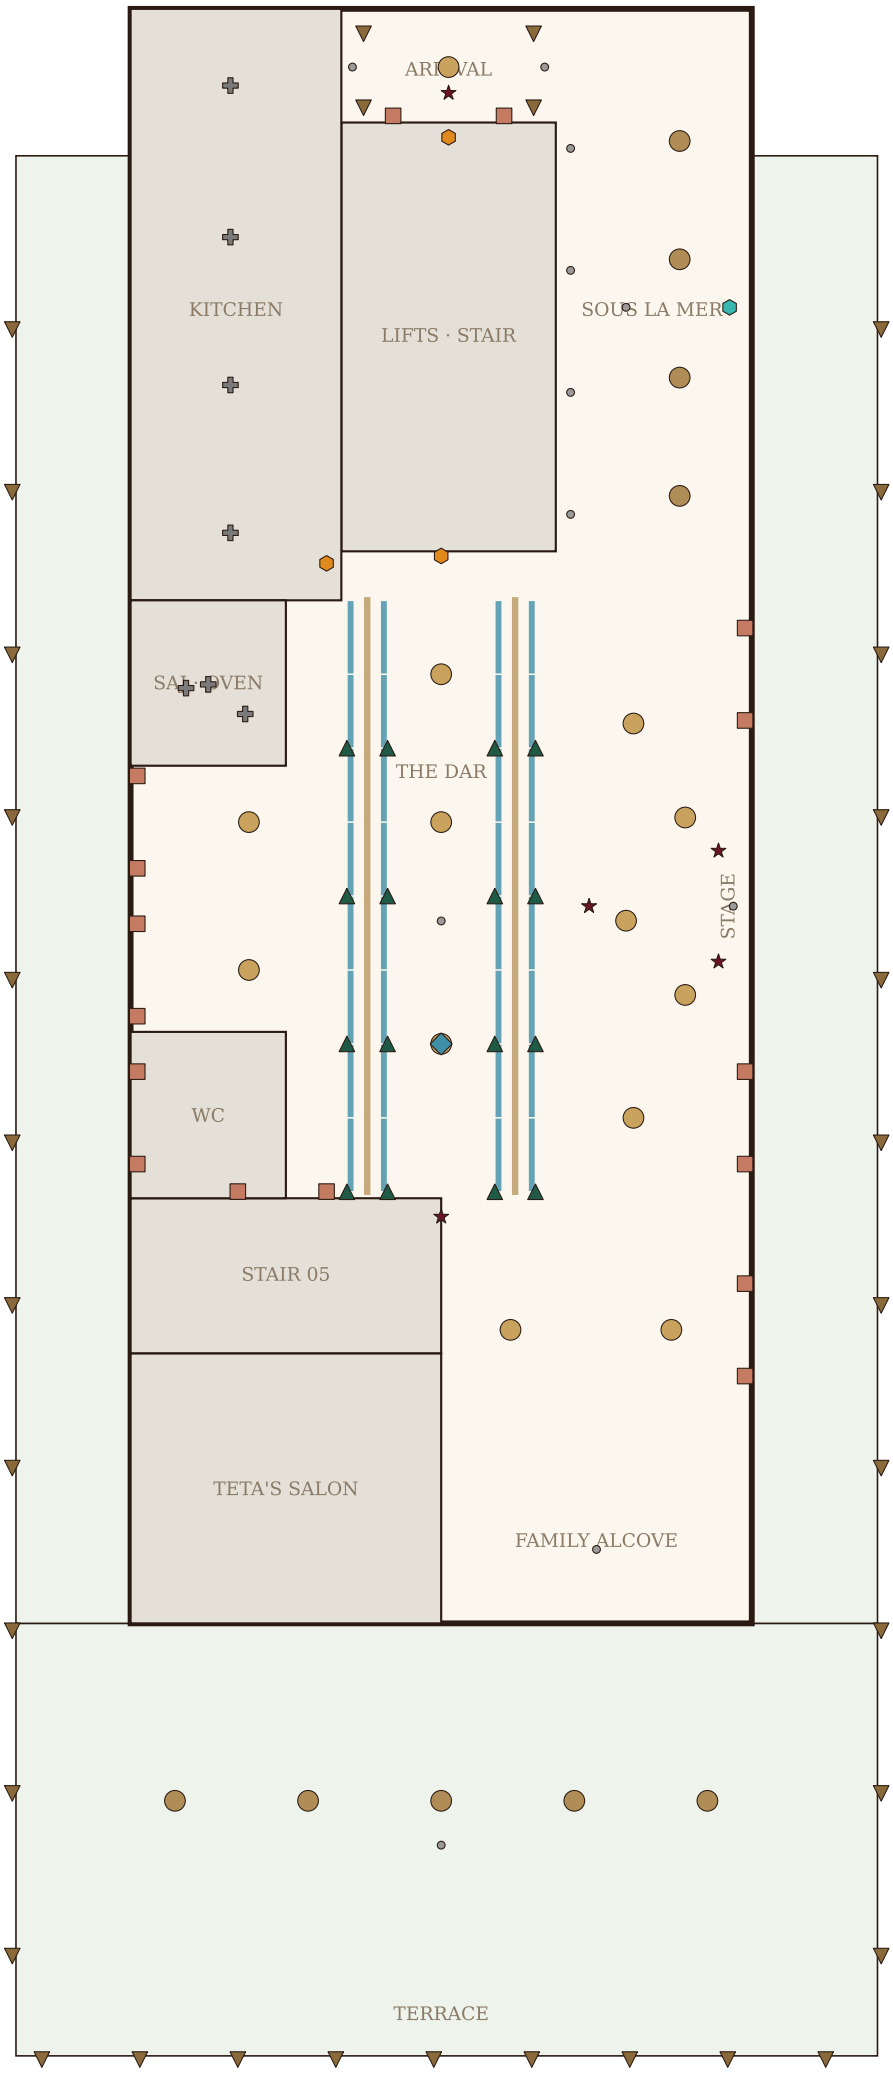

FIXTURES (count as modelled)

- Crystal chandelier over each table, grand one over the fountain · L-CHANDELIER
- Crystal pendant over the bar · L-PENDANT
- Brass wall sconce, in pairs · L-SCONCE
- Floor uplight grazing each column and arch · L-UPLIGHT
- Concealed wash lighting the cedar ceiling from the arcade tops · L-COVE
- Follow spot and stage lights · L-SPOT
- Pin spot on Umnia's card · L-SPOT
- Key light on the fountain · L-SPOT
- Light in the fountain basin · L-WATER
- Backlight behind the qamariya glass · L-BACKLIGHT
- Sous la Mer porthole water light · L-BACKLIGHT
- Kitchen lighting, 4000K, over each station · L-KITCHEN
- Brass lantern on the balustrade curb · L-LANTERN
- Lantern pendant under the pergola · L-PENDANT
- Concealed fill (cove or ceiling recess) · L-CONCEALED

THREE SCENES (one control system)

Circuit	Lunch 3000K	Dinner 2700K	Shisha 2200K
Chandeliers and pendants	40%	80%	35%
Wall sconces	30%	70%	50%
Column uplights	off	60%	100%
Ceiling wash (coves)	70%	50%	20%
Stage spot and stage lights	off	20%	100%
Qamariya backlights	50%	90%	100%
Fountain light	30%	70%	100%
Terrace lanterns	off	80%	100%

Percentages are design intent, set on site.
Colour temperatures follow the deck's three scenes.